PLAN OF SURVEY OF

LOTS 18 - 19 - 20 AND 21 - REGISTERED PLAN

CITY OF OTTAWA

REGIONAL MUNICIPALITY OF OTTAWA - CARLETON

SCALE 1" = 10'

SCHEDULE

PART	LOT & PLAN NO	INST. NO.	REMARKS
1	LOT 18 - PLAN 5378G	G75482	
2	LOT 18 - PLAN 5378G	G75482	
3	LOT 18 - PLAN 5378G	G75482	
4	LOTS 18 & 19 - PLAN 5378G	G75482	
5	LOTS 18 & 19 - PLAN 5378G	G75482	
6	LOT 19 - PLAN 5378G	G75482	
7	LOT 19 - PLAN 5378G	G75482	
8	LOT 19 - PLAN 5378G	G75482	SUBJECT TO RIGHT OF WAY INST NO. 498507
9	LOT 20 - PLAN 5378G	G75483	
10	LOT 20 - PLAN 5378G	G75483	
11	LOT 20 - PLAN 5378G	G75483	
12	LOTS 20 & 21 - PLAN 5378G	G75483	
13	LOTS 20 & 21 - PLAN 5378G	G75483	
14	LOT 21 - PLAN 5378G	G75483	
15	LOT 21 - PLAN 5378G	G75483	
16	LOT 21 - PLAN 5378G	G75483	

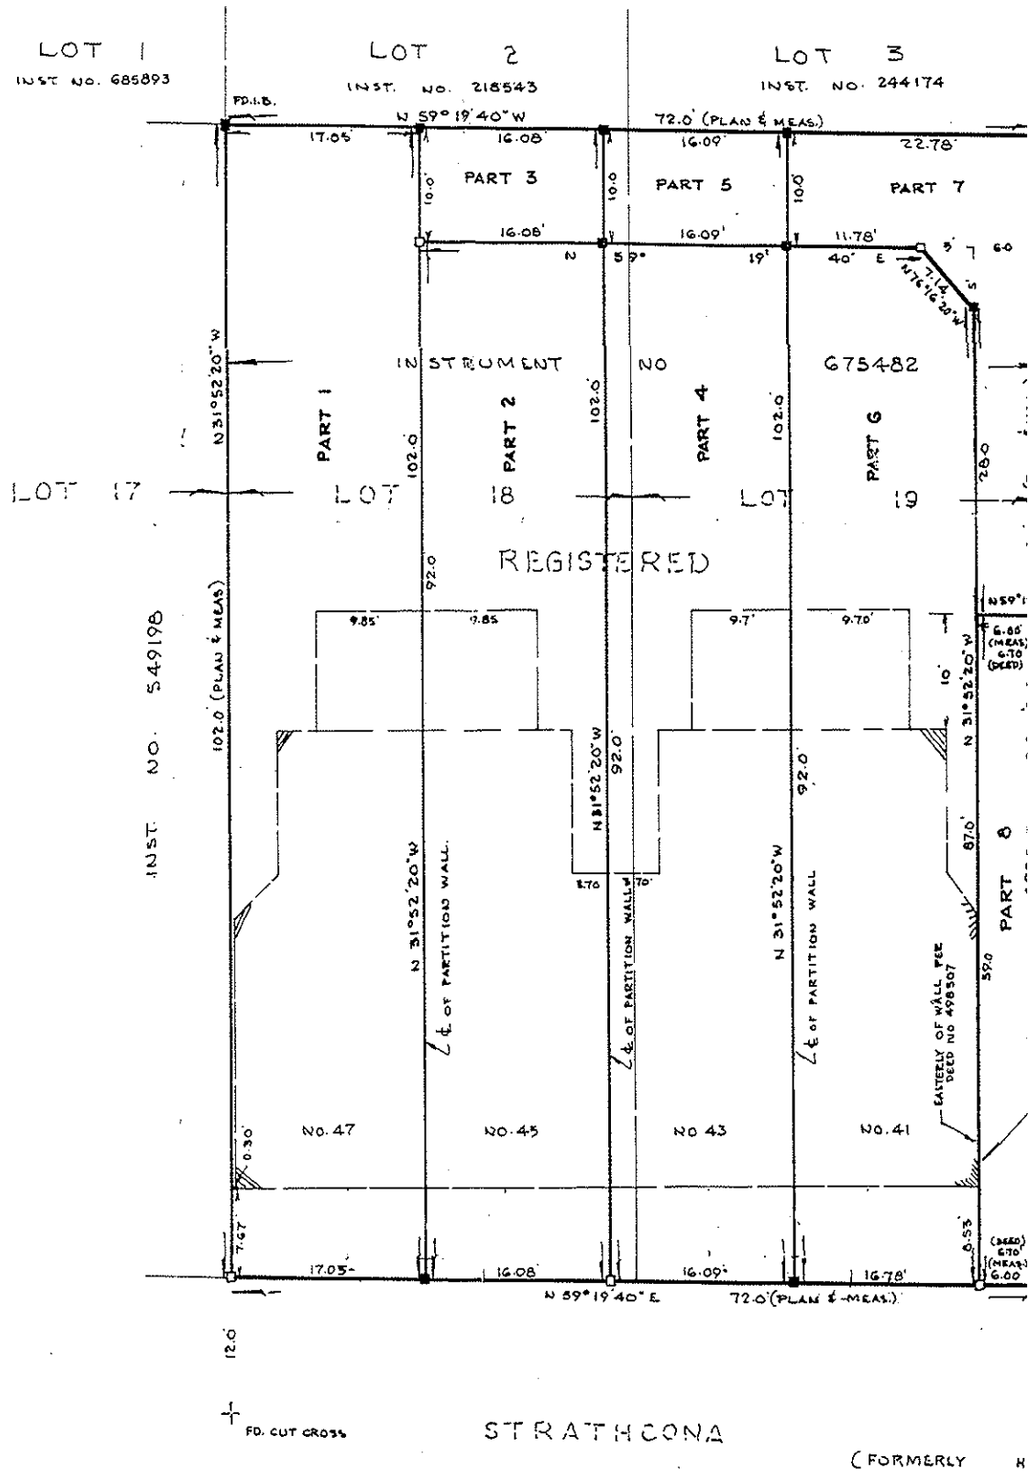

JRVEY OF

· REGISTERED PLAN NO. 53786

OTTAWA

MUNICIPALITY

CARLETON

1"= 10'

I REQUIRE THIS PLAN TO BE DEPOSITED UNDER PART II OF THE REGISTRY ACT.

JULY 12, 19 76

J. G. PAYETTE
ONTARIO LAND SURVEYOR

RECEIVED AND DEPOSITED AS

PLAN 4 R-1898

August 5, 19 76

P.T. Miedema
LAND REGISTRAR FOR THE REGISTRY DIVISION OF
OTTAWA No. 4

"CAUTION" THIS PLAN IS NOT A PLAN OF SUBDIVISION WITHIN THE MEANING OF SECTION 29, 32 or 33 OF THE PLANNING ACT. (R.S.O. 1970 - C349 AMENDED)

SURVEYOR'S CERTIFICATE

I hereby certify that:

1. This survey and plan are correct and in accordance with the Surveys Act and the Registry Act and the regulations made thereunder.
2. The survey was completed on JULY 12, 19 76.

JULY 12, 1976 J. G. PAYETTE
ONTARIO LAND SURVEYOR

LEGEND

- I.B.—DENOTES IRON BAR ½"x½"x24"
- S.I.B.—DENOTES STANDARD IRON BAR 1"x1"x48"
- S.S.I.B.—DENOTES SHORT STANDARD IRON BAR 1"x1"x24"
- R.I.P.—DENOTES ROUND IRON PIPE
- C.C.—DENOTES CUT CROSS
- R.R.—DENOTES ROCK BAR
- Fd.—DENOTES FOUND
- —x—x— DENOTES FENCE

NOTE: ALL HANGING LINES HAVE BEEN VERIFIED.
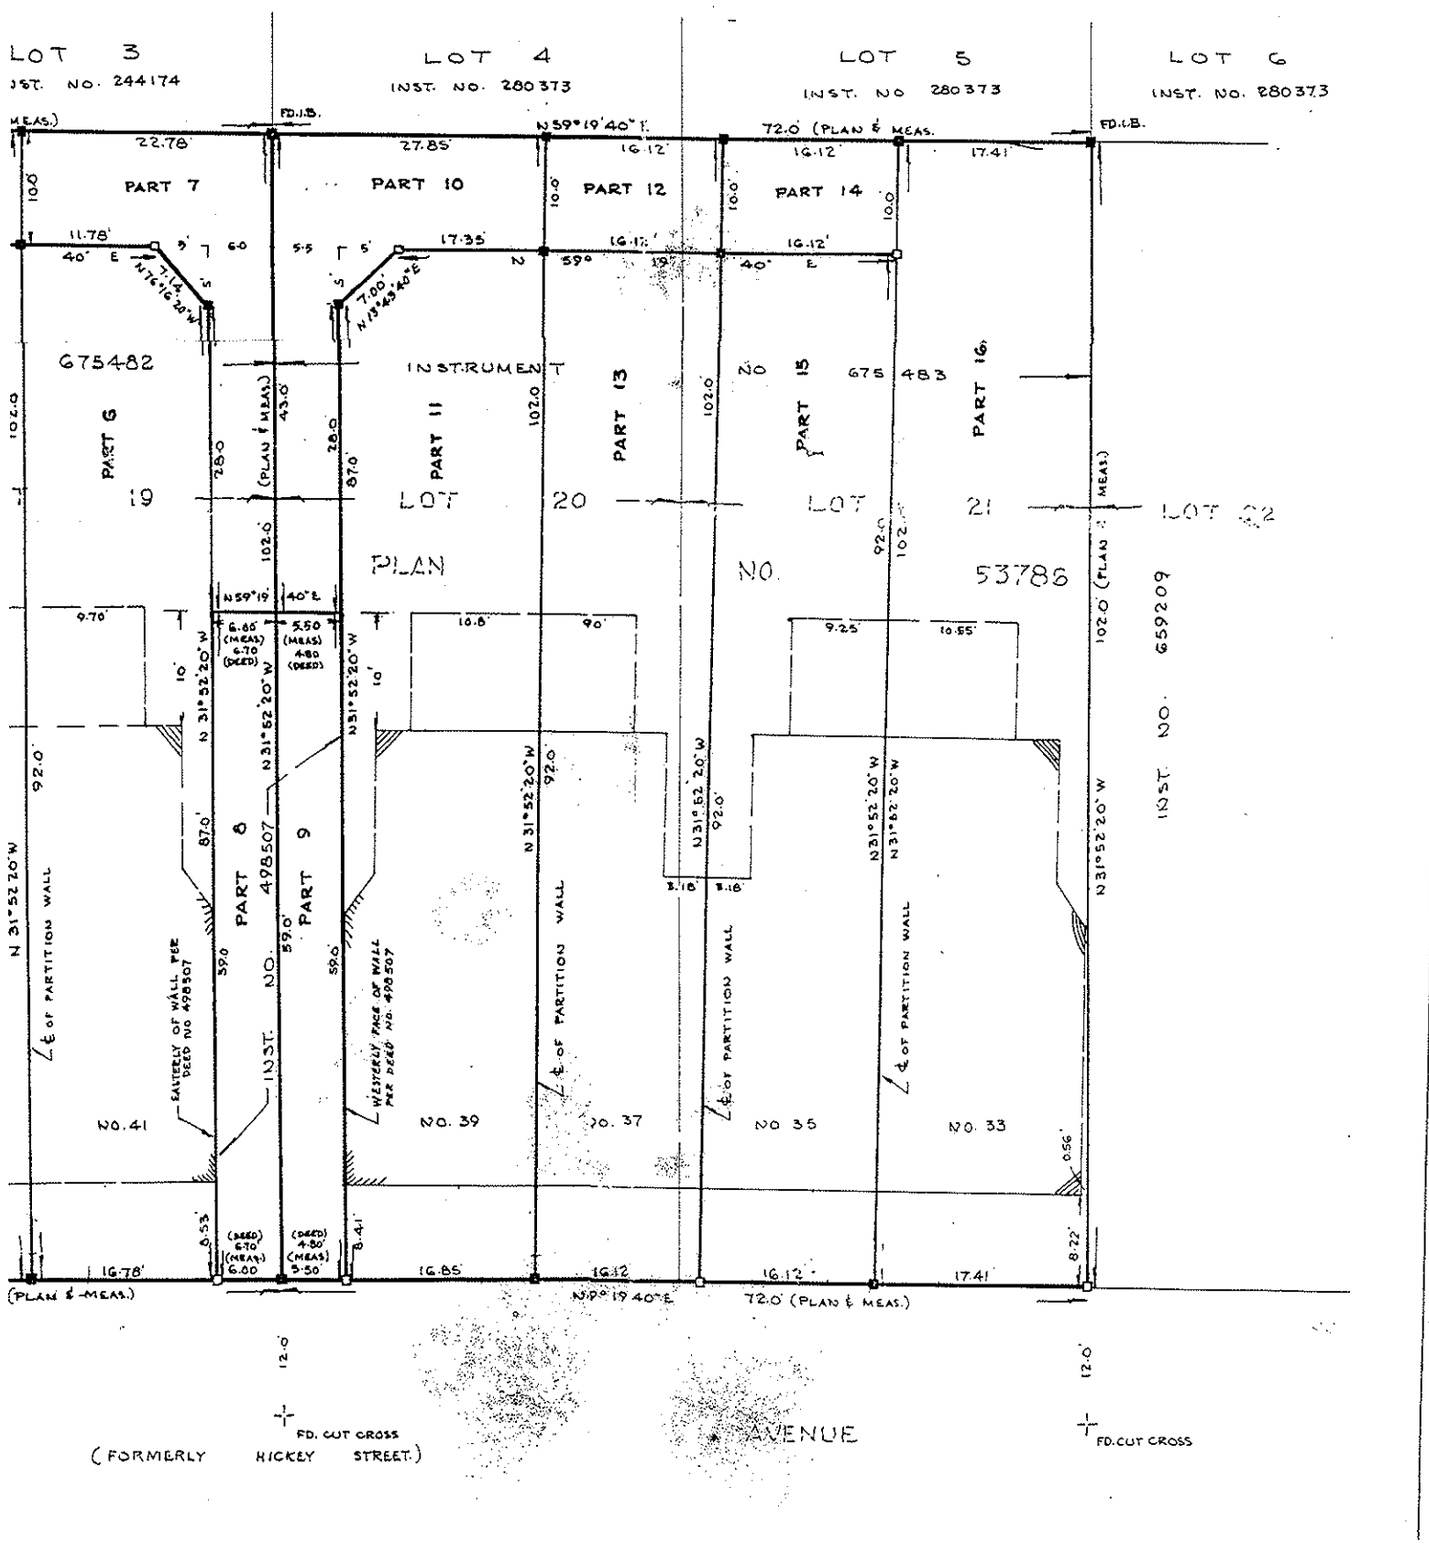
BEARINGS HEREON ARE ASTRONOMIC AND ARE DERIVED FROM THE COMPUTED BEARING OF N 23°53'12"W BETWEEN N.C.C. MONUMENTS NO. 309 AND NO 310, AND ARE REFERRED TO THE CENTRAL MERIDIAN OF ZONE 9, OF THE ONTARIO CO-ORDINATE SYSTEM, LONGITUDE, 76°30' W.